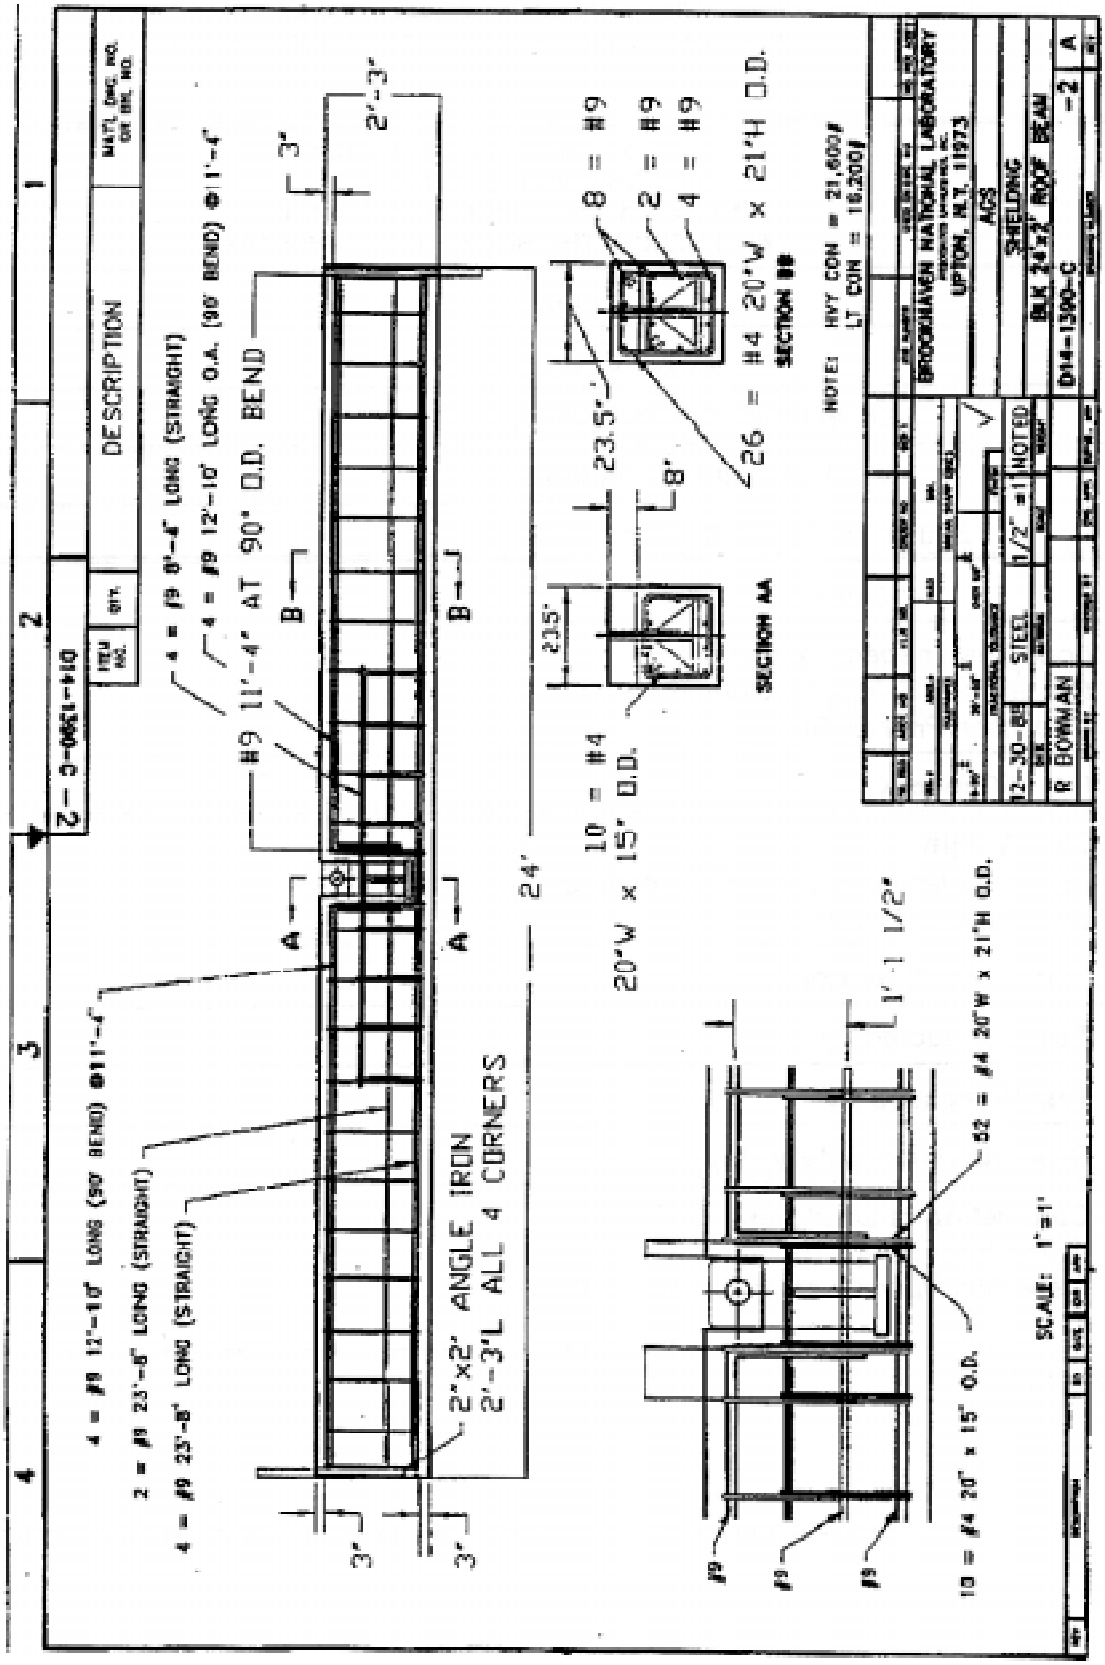Appendix M: AGS Shielding Block 24' x 2' Roof Beam